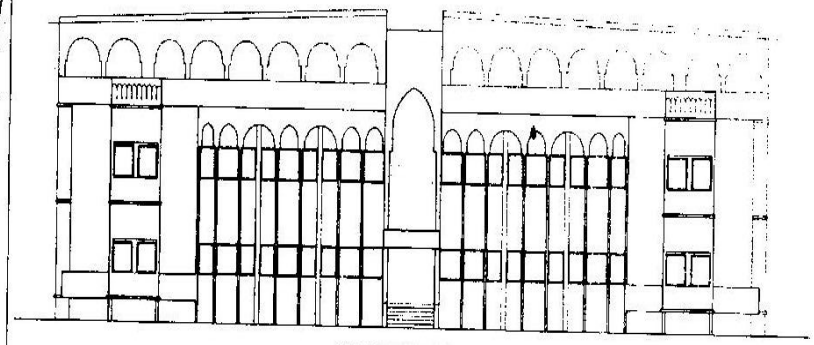

ELEVATION

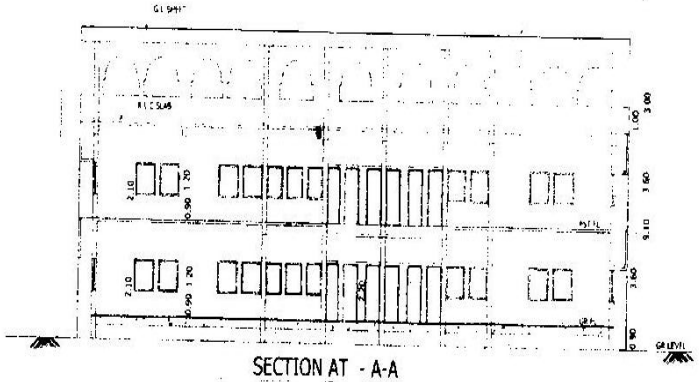

SECTION AT - A-A

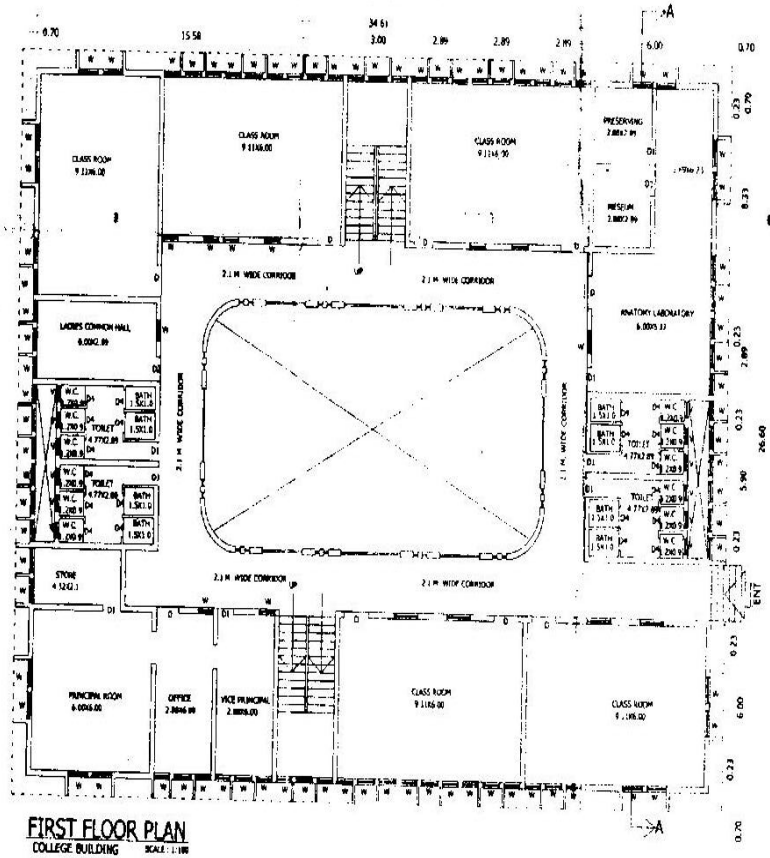

FIRST FLOOR PLAN
COLLEGE BUILDING SCALE : 1:100

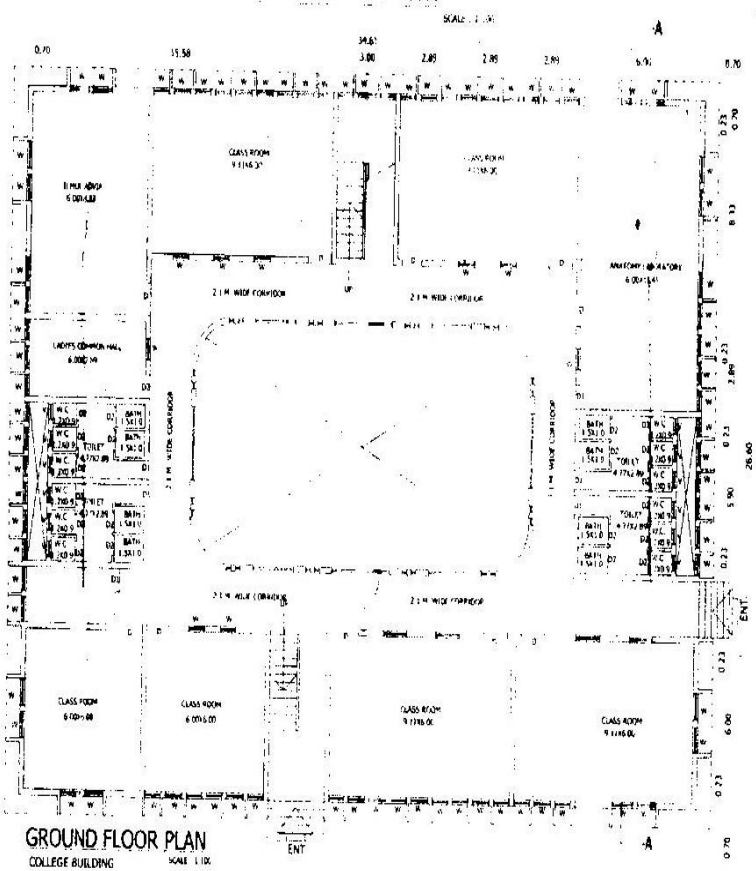

GROUND FLOOR PLAN
COLLEGE BUILDING SCALE 1:100

APPROVING AUTHORITY

EXISTING EDUCATIONAL BUILDING PLAN IN GUT.NO.638. AT MOUJE CHANDANPURI, TAL. MALEGAON, (NASHIK).

FOR- MOHAMMADIA TIBBIA COLLEGE AND HOSPITAL MANSOORA, MALEGAON, DIST.NASHIK.

AREA STATEMENT

AREA OF LAND - GUNO. 638	13400.00 SQ.M.
ALLOWABLE B/UP AREA - 1/4 %	3350.00 SQ.M.
EXISTING GR.FL. B/UP. AREA	623.90 SQ.M.
EXISTING FST.FL. B/UP. AREA	623.90 SQ.M.
EXISTING SEC.FL. SHED B/UP. AREA	623.90 SQ.M.
EXISTING BASMENT FL.B/UP. AREA	623.90 SQ.M.
TOTAL EXISTING B/UP. AREA	2495.60 SQ.M.

SCHEDULE OF OPENING

DOOR	D1	0.91X2.10 C.C.T.W PANELED
DOOR	D2	1.75X2.10 C.C.T.W. PANELED
WINDOW	W	2.50X2.50 CEMENT JALI
WINDOW	W1	2.5X2.20 CEMENT JALI
WINDOW	V	0.60X1.00 GLASS LOUVERS

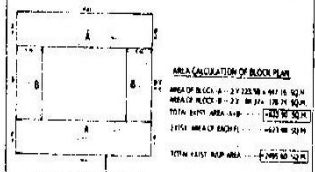

BLOCK PLAN OF GR. & 1ST FL.

OWNER SIGN.

ARCH/ENGE. SIGN.

PATHADE CONSULTANTS

DRW NO.

JOB NO.

DRA. BY. MD. SALEEM.

MOB.NO. 92 70 12 96 13

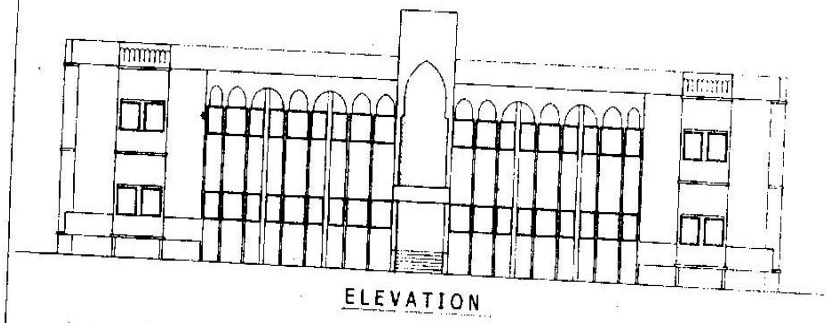

ELEVATION

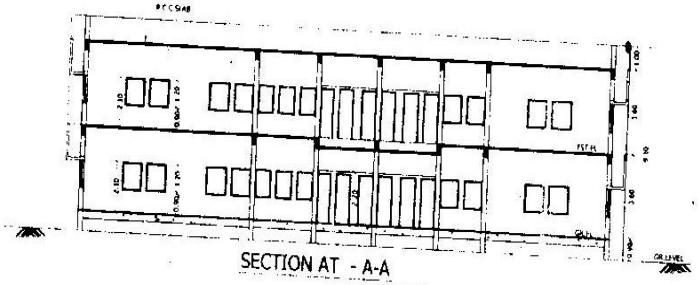

SECTION AT - A-A

SCALE 1:100

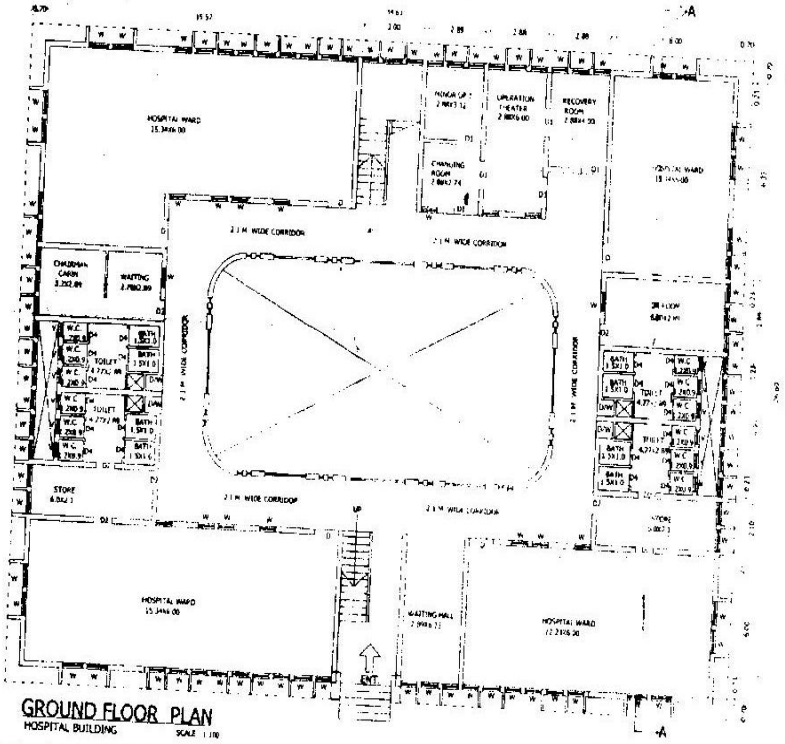

GROUND FLOOR PLAN

HOSPITAL BUILDING SCALE 1:100

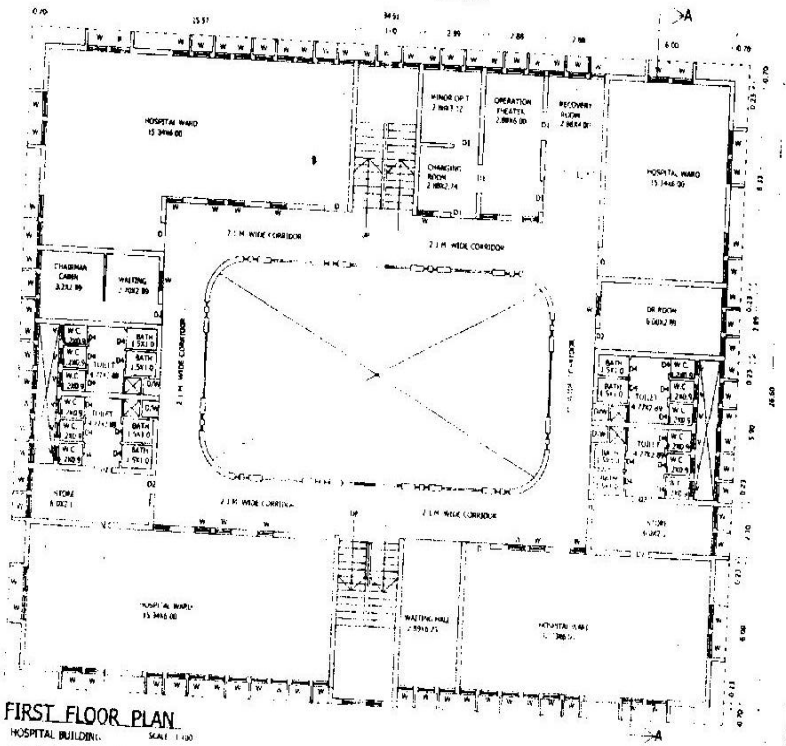

FIRST FLOOR PLAN

HOSPITAL BUILDING SCALE 1:100

APPROVING AUTHORITY

EXISTING EDUCATIONAL
BUILDING PLAN IN GUT.NO.638.
AT MOUZE CHANDANPURI;
TAL. MALEGAON, (NASHIK).
FOR-

AREA STATEMENT

AREA OF LAND - G.NO. 638	13400.00 SQ.M.
ALLOWABLE B/UP AREA - 1/4 %	3350.00 SQ.M.
EXISTING GR.FL. B/UP. AREA	623.90 SQ.M.
EXISTING FST.FL. B/UP. AREA	623.90 SQ.M.
TOTAL EXISTING B/UP. AREA	1247.80 SQ.M.

SCHEDULE OF OPENING

DOOR	D1	0.91X2.10 C.C.T.W PANELED
	D2	1.75X2.10 C.C.T.W. PANELED
WINDOW	W	2.50X2.50 CEMENT JALI
WINDOW	W1	2.5X2.20 CEMENT JALI
WINDOW	V	0.60X1.00 GLASS LOUVERS

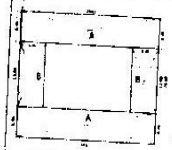

AREA CALCULATION OF BLOCK PLAN

BLOCK PLAN OF GR.FL. & FST.FL. SCALE 1:100

OWNER SIGN.

ARCH/ENGE. SIGN.

DRW. NO

JOB. NO

DRA. BY. MD. SALEEM
MOB.NO. 92 70 12 96 13.

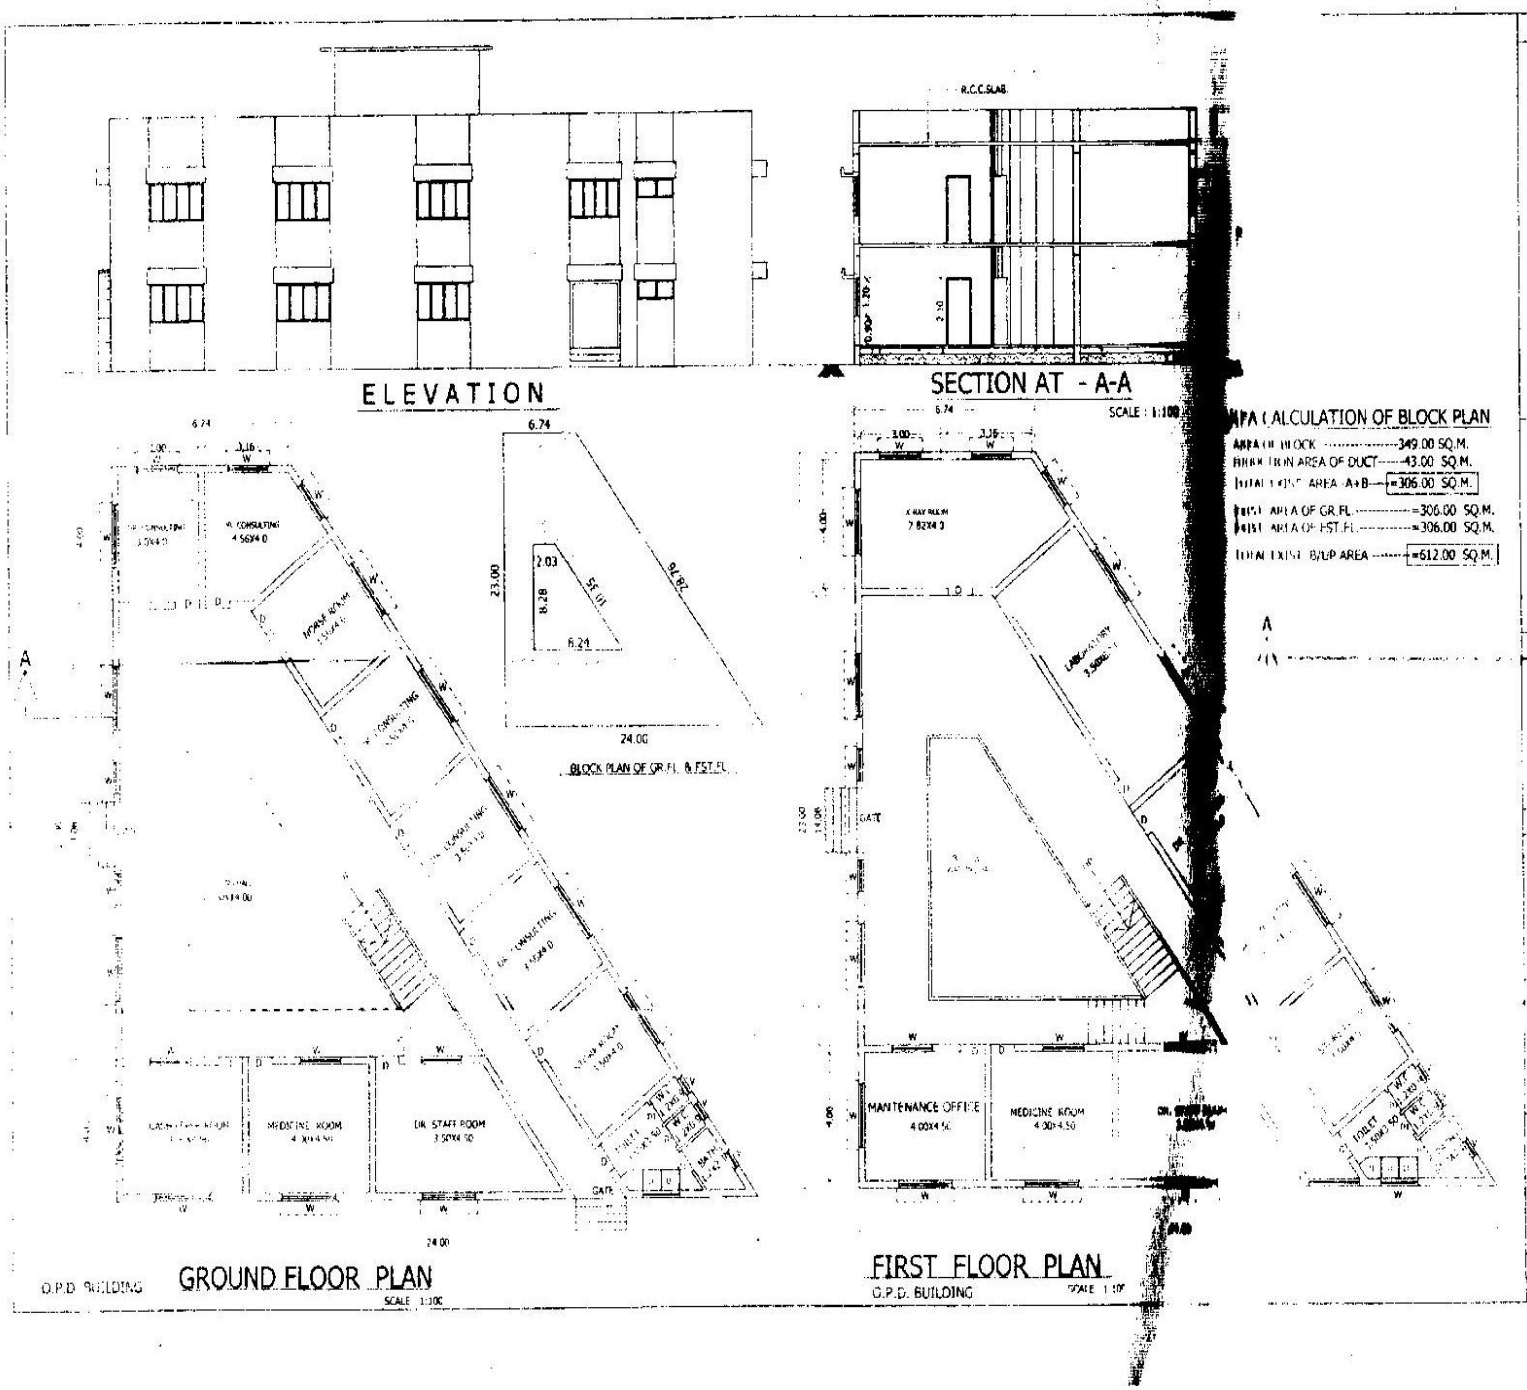

FA CALCULATION OF BLOCK PLAN

AREA OF BLOCK ----------349.00 SQ.M.
DEDUCTION AREA OF DUCT-----43.00 SQ.M.
TOTAL EXIST. AREA A+B---=306.00 SQ.M.
EXIST. AREA OF GR.FL.----------=306.00 SQ.M.
EXIST. AREA OF FST.FL.----------=306.00 SQ.M.
TOTAL EXIST. B/UP AREA ------=612.00 SQ.M.

APPROVING AUTHORITY

EXISTING EDUCATIONAL BUIL. PLAN IN GUT.NO.638. AT MOUZE CHANDANPURI, TAL. MALEGAON, (NASHIK). FOR-

AREA STATEMENT

AREA OF LAND - G.NO. 638	13400..00 SQ.M.
ALLOWABLE B/UP AREA - 1/4 %	3350.00 SQ.M.
EXISTING GR.FL. B/UP. AREA	306.00 SQ.M.
EXISTING FST.FL. B/UP. AREA	306.00 SQ.M.
TOTAL EXISTING B/UP. AREA	612.00 SQ.M.

SCHEDULE OF OPENING

DOOR	D1	0.91X2.10 C.C.T.W PANELED
DOOR	D2	1.75X2.10 C.C.T.W. PANELED
WINDOW	W	2.0X1.20 CEMENT JALI
WINDOW	W1	1.5X1.20 CEMENT JALI
WINDOW	V	0.60X0.75 GLASS LOUVERS

OWNER SIGN.

ARCH/ENGE. SIGN.

DRW. NO.

JOB NO.

DRA. BY. MD. SALEEM.
MOB.NO. 92 70 12 96 13.